


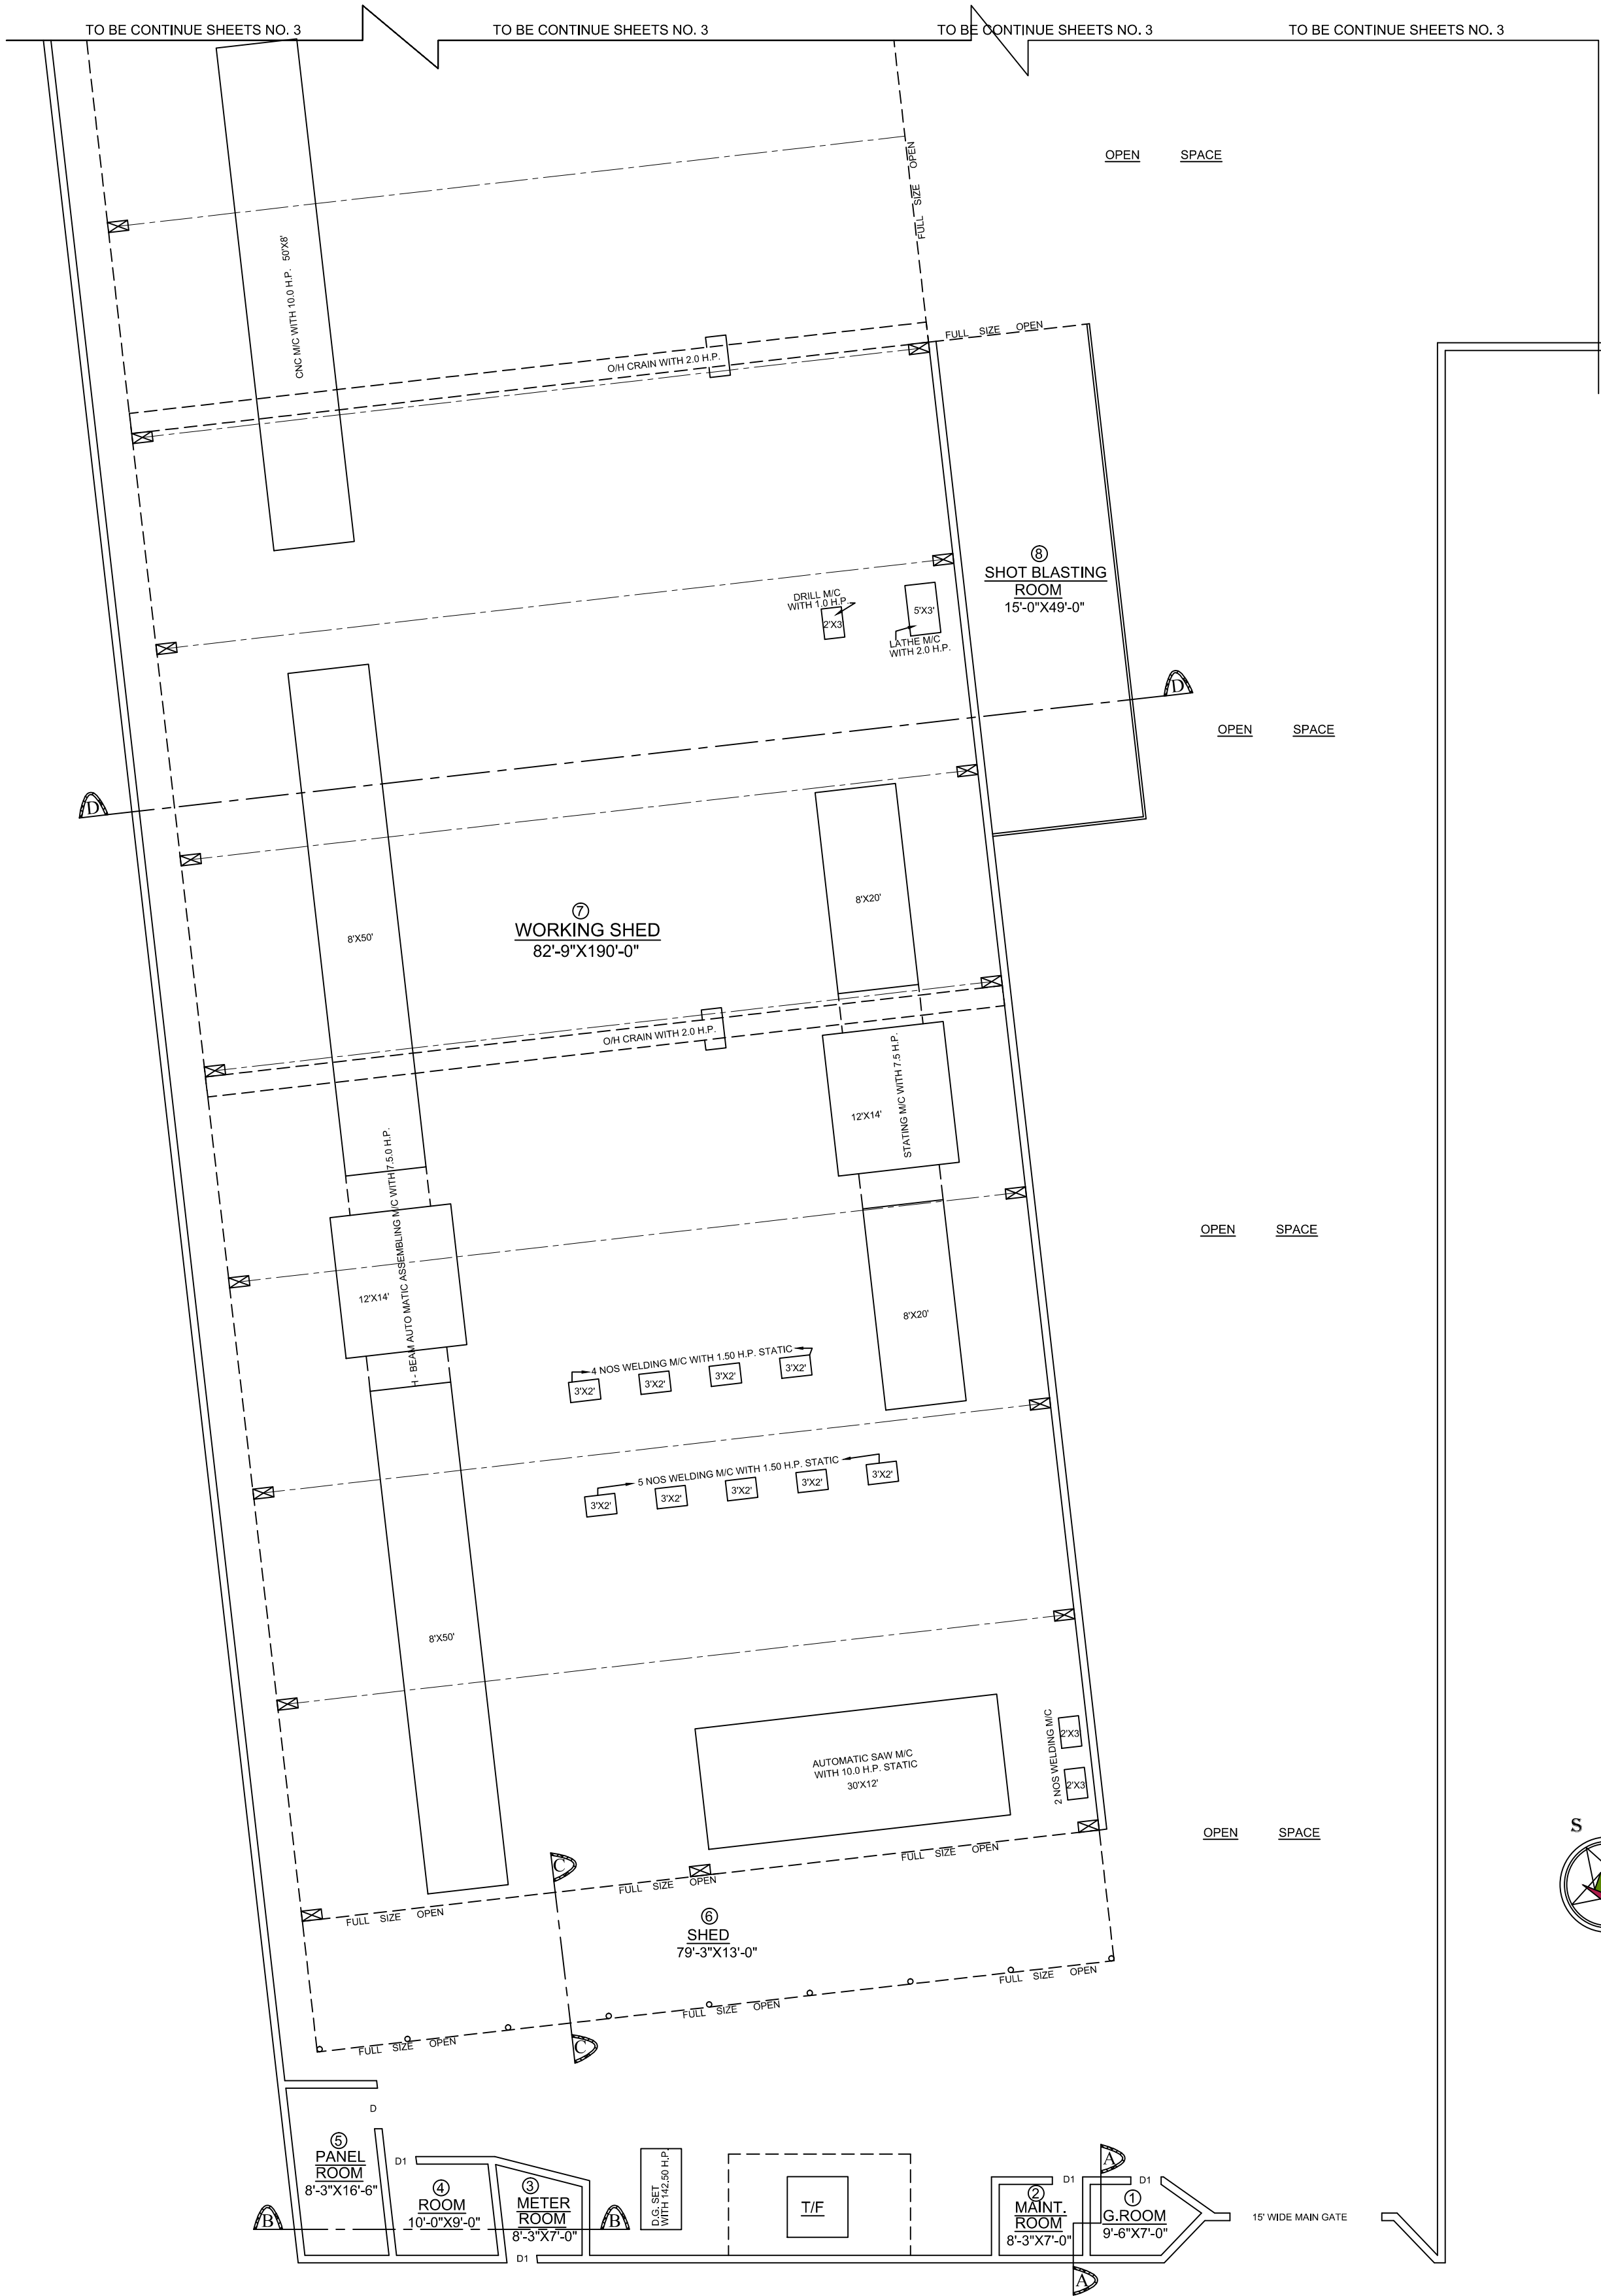

GROUND FLOOR PLAN

SIZE OF DOOR & WINDOWS		
R.S.	-	ROLLING SHUTTER
D	4'-0"X7'-0"	DOORS
D1	3'-0"X7'-0"	DOORS
D2	2'-6"X7'-0"	DOORS
W	6'-0"X5'-0"	WINDOWS
W1	4'-0"X4'-0"	WINDOWS
W2	5'-0"X4'-0"	WINDOWS
W3	3'-0"X4'-0"	WINDOWS
V	5'-0"X2'-0"	VENTILATION
VI	2'-0"X1'-0"	VENTILATION

EXISTING FACTORY BUILDING PLAN FOR :-
M/S Z.H. INDUSTRIES PVT. LTD.
ADD. - 32 KM. DELHI - HAPUR ROAD, MASOORIE,
GHAZIABAD, DISTT.- GHAZIABAD, (U.P.)

SCALE = 1" = 8'-0"

SHEET NO. - 2

DRG. PREPARED BY.

DRG. NO.- ZH - AS -90- 2017




A. S. PLANNER
FACTORY ACT PLANNER & DESIGNER
Mob.- 9911295707.

DRAWING BY:- A.JIT SRIVASTAVA
MOB. : 9911295707
Email- ajit.srivastava10@gmail.com

SIGN. OF COMPETENET PERSON

SIGN. OF OCCUPIER

SIGN. OF MANAGER

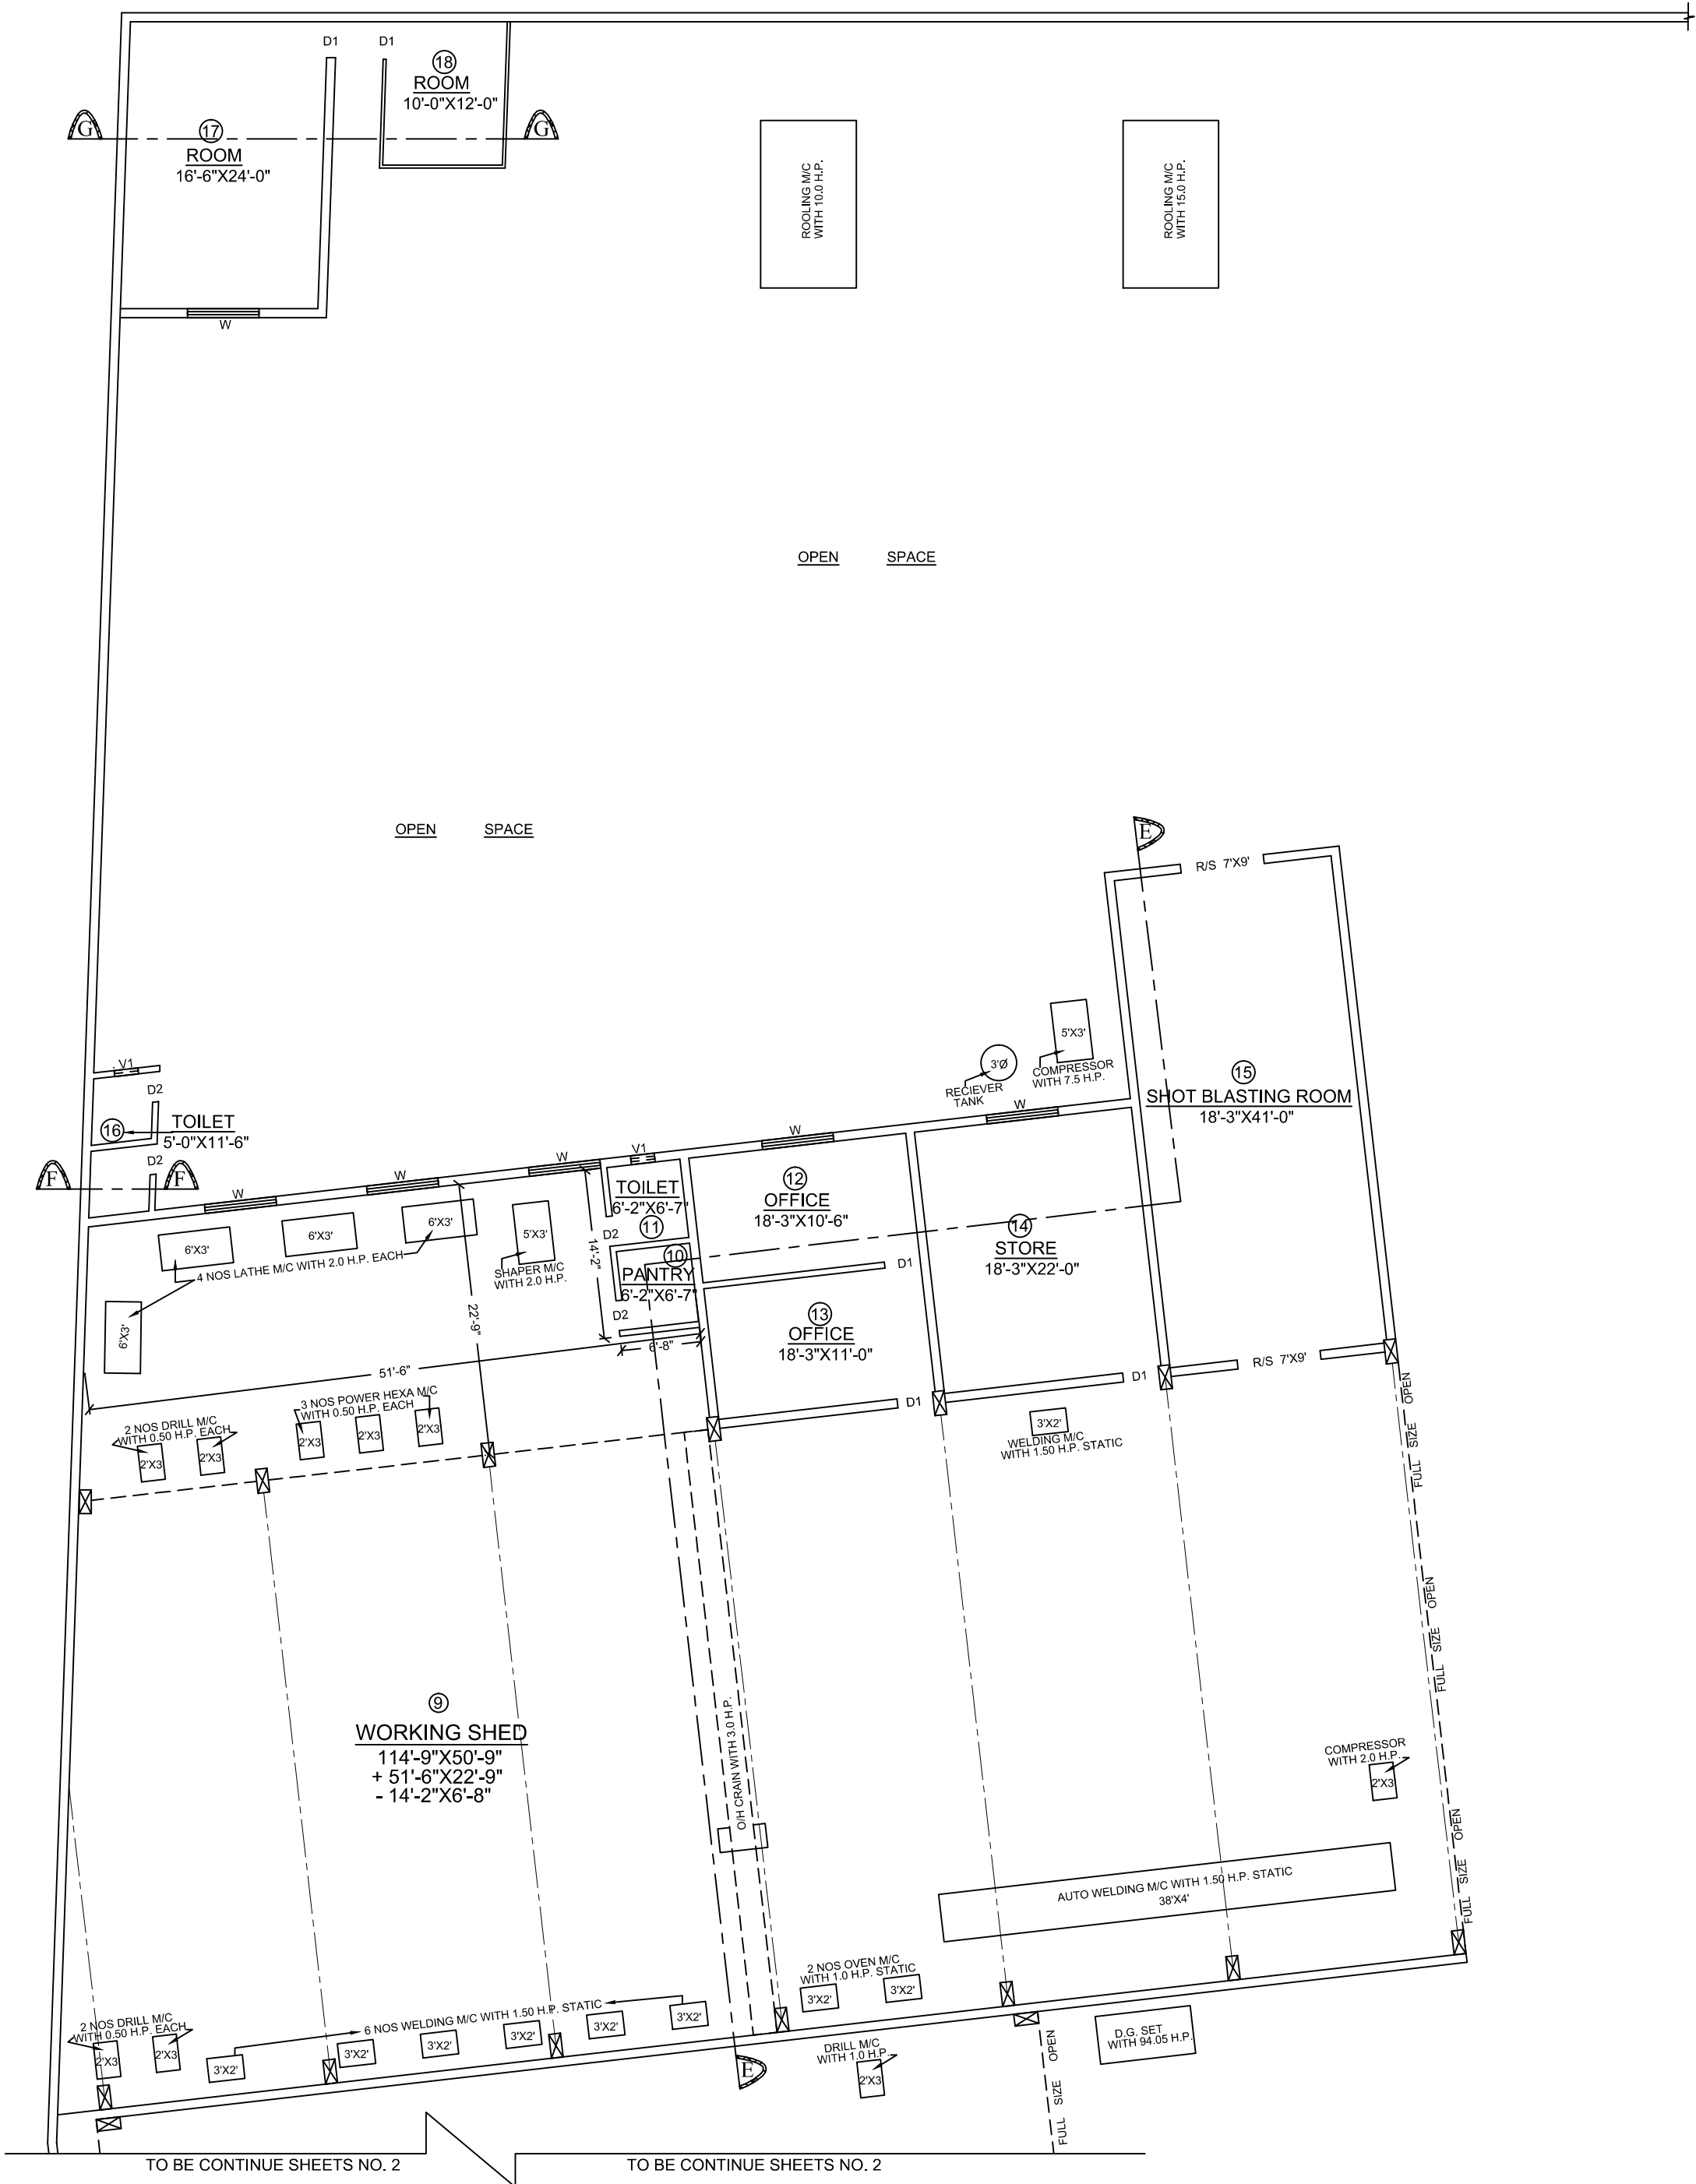


PART OF GROUND FLOOR PLAN

NOTE :-
THE DISPLACEMENT CAPACITY OF AN EXHAUST FAN 18" Ø
VARIES FROM 4600 C.F.M. TO 6100 C.F.M. THIS DEPENDS
ON THE R.P.M WHICH VARIES FROM 720 TO 940
REVALUATION PER MINUTE , VENTILATION AREA OF 18" Ø
EXHAUST FAN TAKES 75 SQ.FT.



A.C.C. SHEETS ROOFING

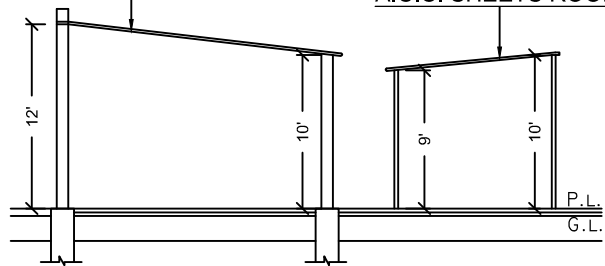

SECTION -AT-GG

SIZE OF DOOR & WINDOWS		
R.S.	- - -	ROLLING SHUTTER
D	4'-0"X7'-0"	DOORS
D1	3'-0"X7'-0"	DOORS
D2	2'-6"X7'-0"	DOORS
W	6'-0"X5'-0"	WINDOWS
W1	4'-0"X4'-0"	WINDOWS
W2	5'-0"X4'-0"	WINDOWS
W3	3'-0"X4'-0"	WINDOWS
V	5'-0"X2'-0"	VENTILATION
VI	2'-0"X1'-0"	VENTILATION

EXISTING FACTORY BUILDING PLAN FOR :-
M/S Z.H. INDUSTRIES PVT. LTD.
ADD. - 32 KM. DELHI - HAPUR ROAD, MASOORIE,
GHAZIABAD, DISTT.- GHAZIABAD, (U.P.)

SCALE = 1" = 8'-0"

SHEET NO. - 3

DRG. PREPARED BY.

DRG. NO.- ZH - AS -90- 2017



A. S. PLANNER
FACTORY ACT PLANNER & DESIGNER
Mob.- 9911295707.

DRAWING BY:- AJIT SRIVASTAVA
MOB. : 9911295707
Email- ajit.srivastava10@gmail.com

SIGN. OF COMPETENET PERSON


SIGN. OF OCCUPIER

SIGN. OF MANAGER




SITE PLAN
SCALE= 1"=32'-0"

A.C.C. SHEETS ROOFING

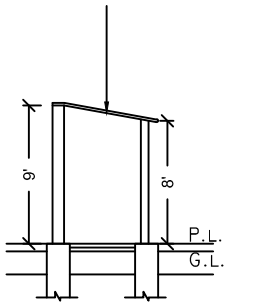

SECTION -AT-FF

A.C.C. SHEETS ROOFING

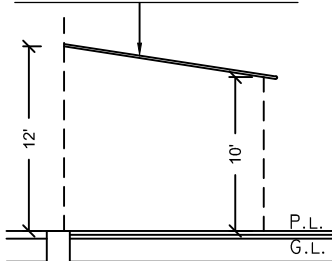

SECTION -AT-CC

DETAIL OF POWER :-

1. TOTAL CONNECTED STATIC LOAD = 37.50 H.P.
2. TOTAL CONNECTED LOAD = 84.0 H.P. (INSTALLED)
3. GENERATOR POWER = 142.50 + 94.05 H.P. (STAND BY)
4. MANUFACTURING =
5. BUILDING =

INDEX:-

1.	FACTORY PREMISES	SHOWN AS	
2.	DRAIN LINE	SHOWN AS	---
3.	SEWAGE LINE	SHOWN AS	---
4.	DRINKING WATER	SHOWN AS	+ D.W.
5.	WASHING PLACE	SHOWN AS	X W.P.


AREA DETAIL

TOTAL PLOT AREA => 284'-9" X 209'-9" = 59800.51 SqFT
+ 127'-0" X 189'-0" = 24003.0 SqFT
83803.51 SqFT (7789.58 SqMT)

TOTAL COVERED AREA => 79'-3" X 203'-0" = 16097.9 SqFT
+ 113'-9" X 75'-0" = 8542.5 SqFT
+ 19'-0" X 10'-6" = 201.4 SqFT
+ 20'-9" X 7'-9" = 165.11 SqFT
+ 9'-0" X 18'-0" = 162.0 SqFT
+ 25'-6" X 18'-0" = 460.8 SqFT
+ 10'-6" X 13'-5" = 143.1 SqFT
25772.81 SqFT (2395.59 SqMT)


TOTAL OPEN AREA => 83803.51 - 25772.81 SqFT = 58030.7 SqFT
(7789.58 - 2395.59 SqMT = 5393.99 SqMT)

A.C.C. SHEETS ROOFING

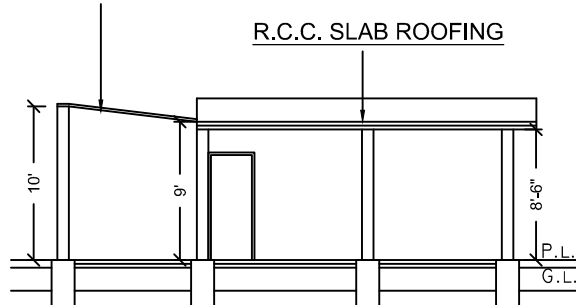


SECTION -AT-BB

R.C.C. SLAB ROOFING

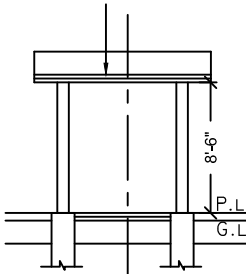


SECTION -AT-AA

C.G.I. SHEETS ROOFING ON IRON ANGLE TRUSSES

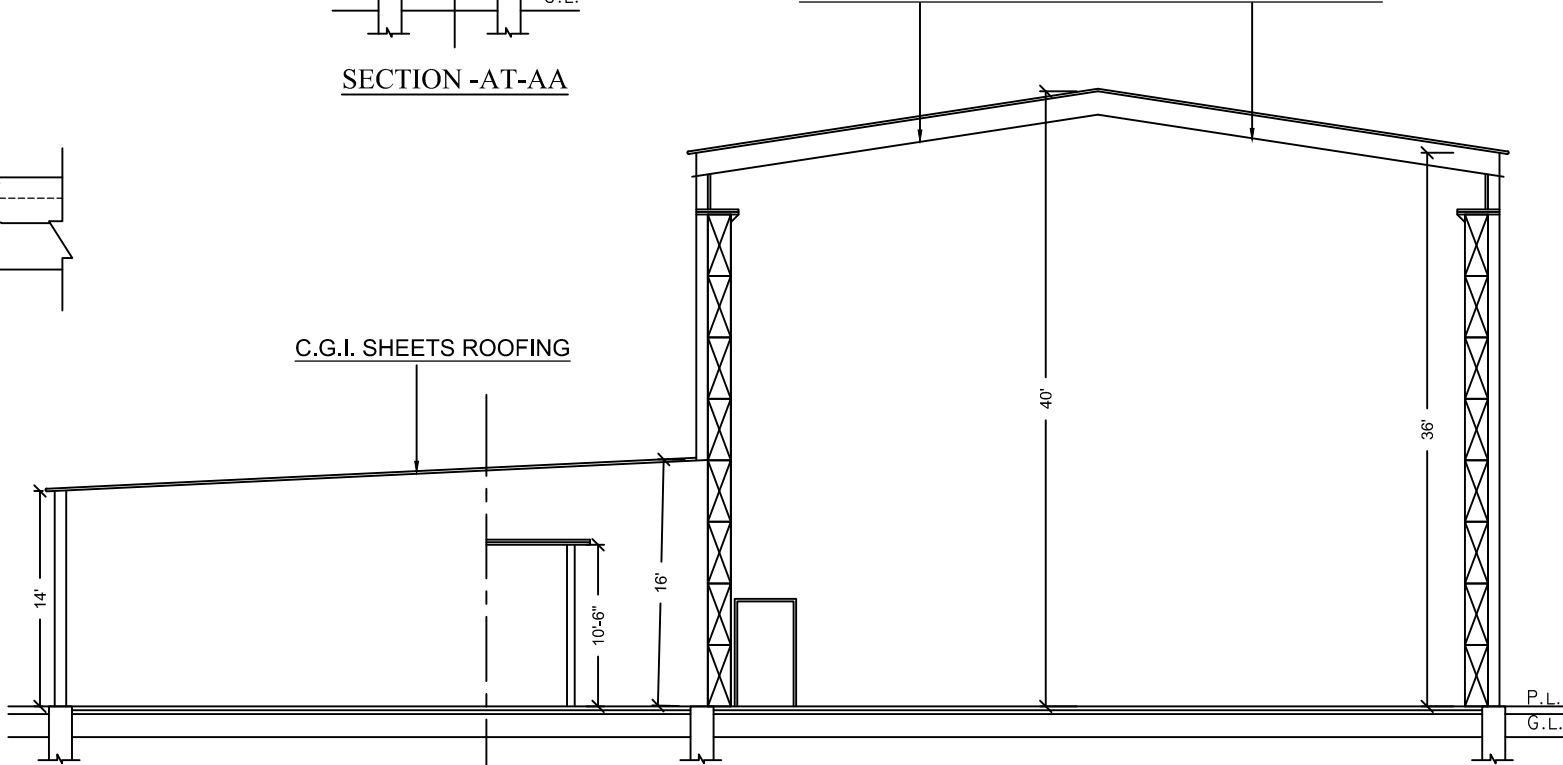


SECTION -AT-EE

C.G.I. SHEETS ROOFING

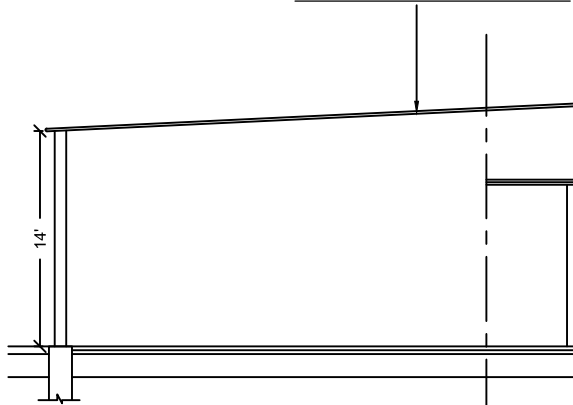

SECTION -AT-DD

C.G.I. SHEETS ROOFING ON IRON ANGLE TRUSSES

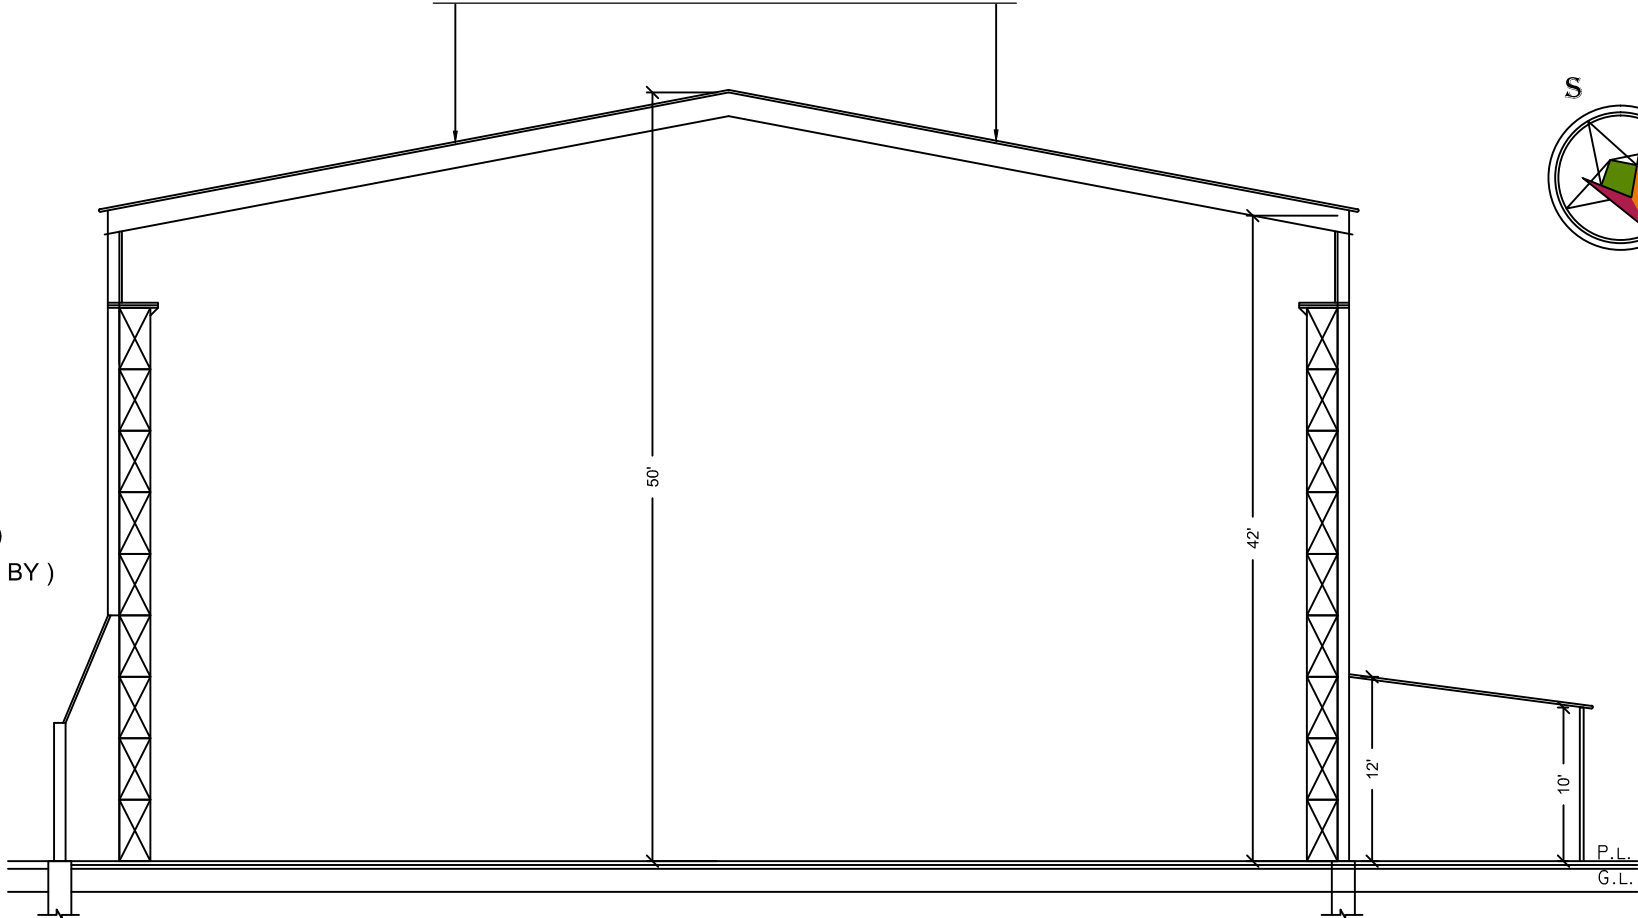

SIZE OF DOOR & WINDOWS		
R.S.	- - -	ROLLING SHUTTER
D	4'-0"X7'-0"	DOORS
D1	3'-0"X7'-0"	DOORS
D2	2'-6"X7'-0"	DOORS
W	6'-0"X5'-0"	WINDOWS
W1	4'-0"X4'-0"	WINDOWS
W2	5'-0"X4'-0"	WINDOWS
W3	3'-0"X4'-0"	WINDOWS
V	5'-0"X2'-0"	VENTILATION
VI	2'-0"X1'-0"	VENTILATION

EXISTING FACTORY BUILDING PLAN FOR :-

M/S Z.H. INDUSTRIES PVT. LTD.
ADD. - 32 KM. DELHI - HAPUR ROAD, MASOORIE,
GHAZIABAD, DISTT.- GHAZIABAD, (U.P.)

SIGN. OF OCCUPIER

SIGN. OF MANAGER

SCALE = 1" = 8'-0"

SHEET NO. - 1

DRG. PREPARED BY.

DRG. NO.- ZH - AS -90- 2017



A. S. PLANNER
FACTORY ACT PLANNER & DESIGNER
Mob.- 9911295707.

DRAWING BY:- AJIT SRIVASTAVA
MOB. : 9911295707
Email- ajit.srivastava10@gmail.com

SIGN. OF COMPETENET PERSON